A BACKSET	REMARKS	MINIMUM STILE
2-3/4 (69.9)	RECOMMENDED STILE PERMITTING	3-1/2 (88.9)
1" MIN. (25.4)	DOUBLE DOORS	1-3/4 (44.5)
1-3/8 MIN. (34.9)	SINGLE DOORS WITH 5/8 (15.9) STOP	2-1/8 (54)

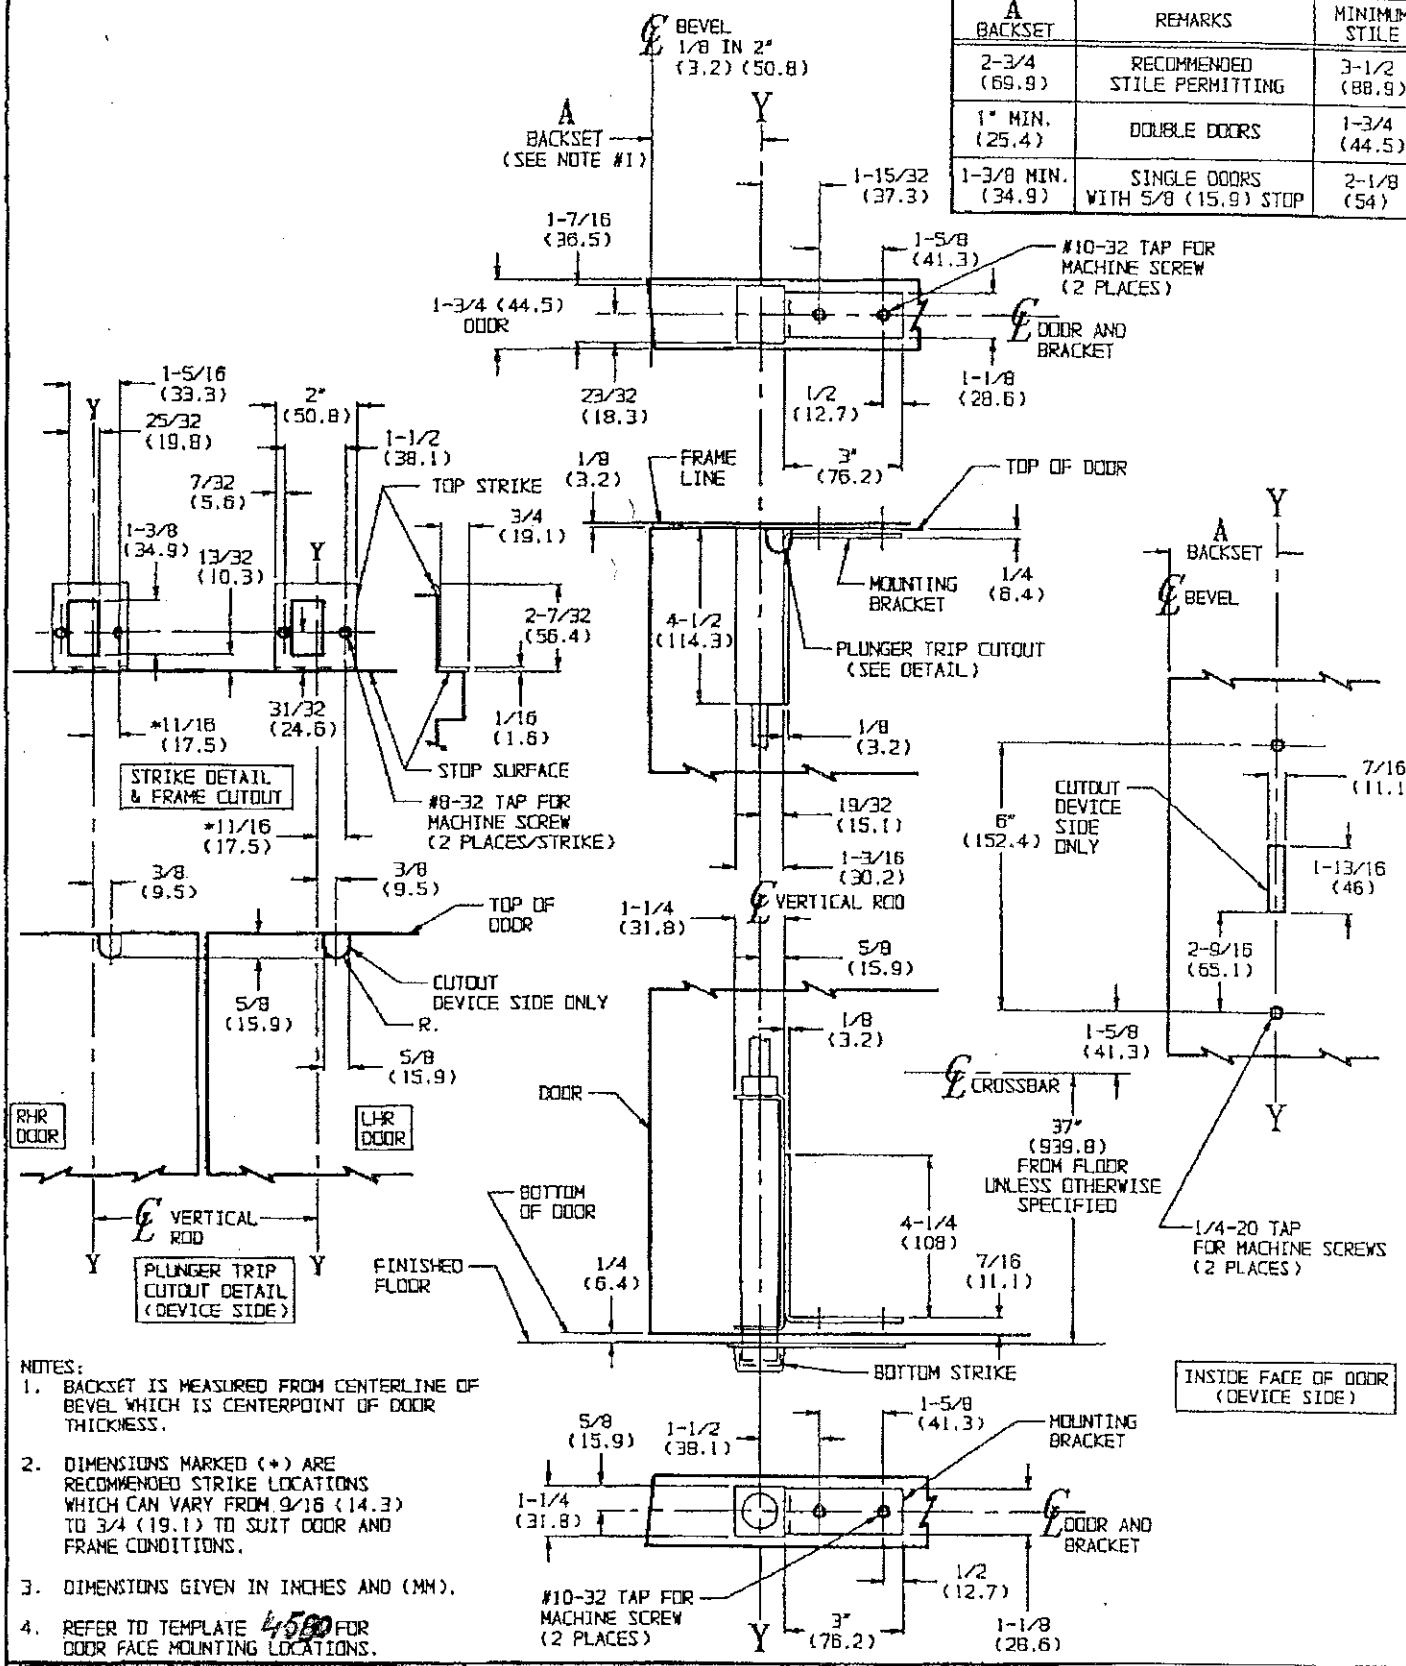

NOTES:

1. BACKSET IS MEASURED FROM CENTERLINE OF BEVEL WHICH IS CENTERPOINT OF DOOR THICKNESS.
2. DIMENSIONS MARKED (*) ARE RECOMMENDED STRIKE LOCATIONS WHICH CAN VARY FROM 9/16 (14.3) TO 3/4 (19.1) TO SUIT DOOR AND FRAME CONDITIONS.
3. DIMENSIONS GIVEN IN INCHES AND (MM).
4. REFER TO TEMPLATE 4580 FOR DOOR FACE MOUNTING LOCATIONS.

SARGENT Manufacturing Company
100 Sargent Drive New Haven, CT 06511

TEMPLATE
FOR SARGENT 9400 SERIES EXIT DEVICES
(BRACKET MOUNTING, METAL DOOR)

RELEASE DATE 26 JUNE 06

TEMPLATE NO. 4579