Notes:

1. Backset is measured from centerline of bevel which is centerpoint of door thickness.
2. 1-1/8 (28.6) strike lip suits frame for 1-3/4 (44.5) thick door, lip will vary for other door thicknesses.
3. Dimensions given in inches and (mm).
4. (*) Outside. For Fire Door Only.
5. ① Wire raceway required for running remote power. Wire raceway must connect 1" (25.4) Wire Access Hole to the hinge edge power source.

CAUTION: DOOR & FRAME MANUFACTURERS
When door gasketing or silencers are used, proper allowances must be made for strike location to maintain a common centerline with lock and door as shown so that bolt will freely enter strike.

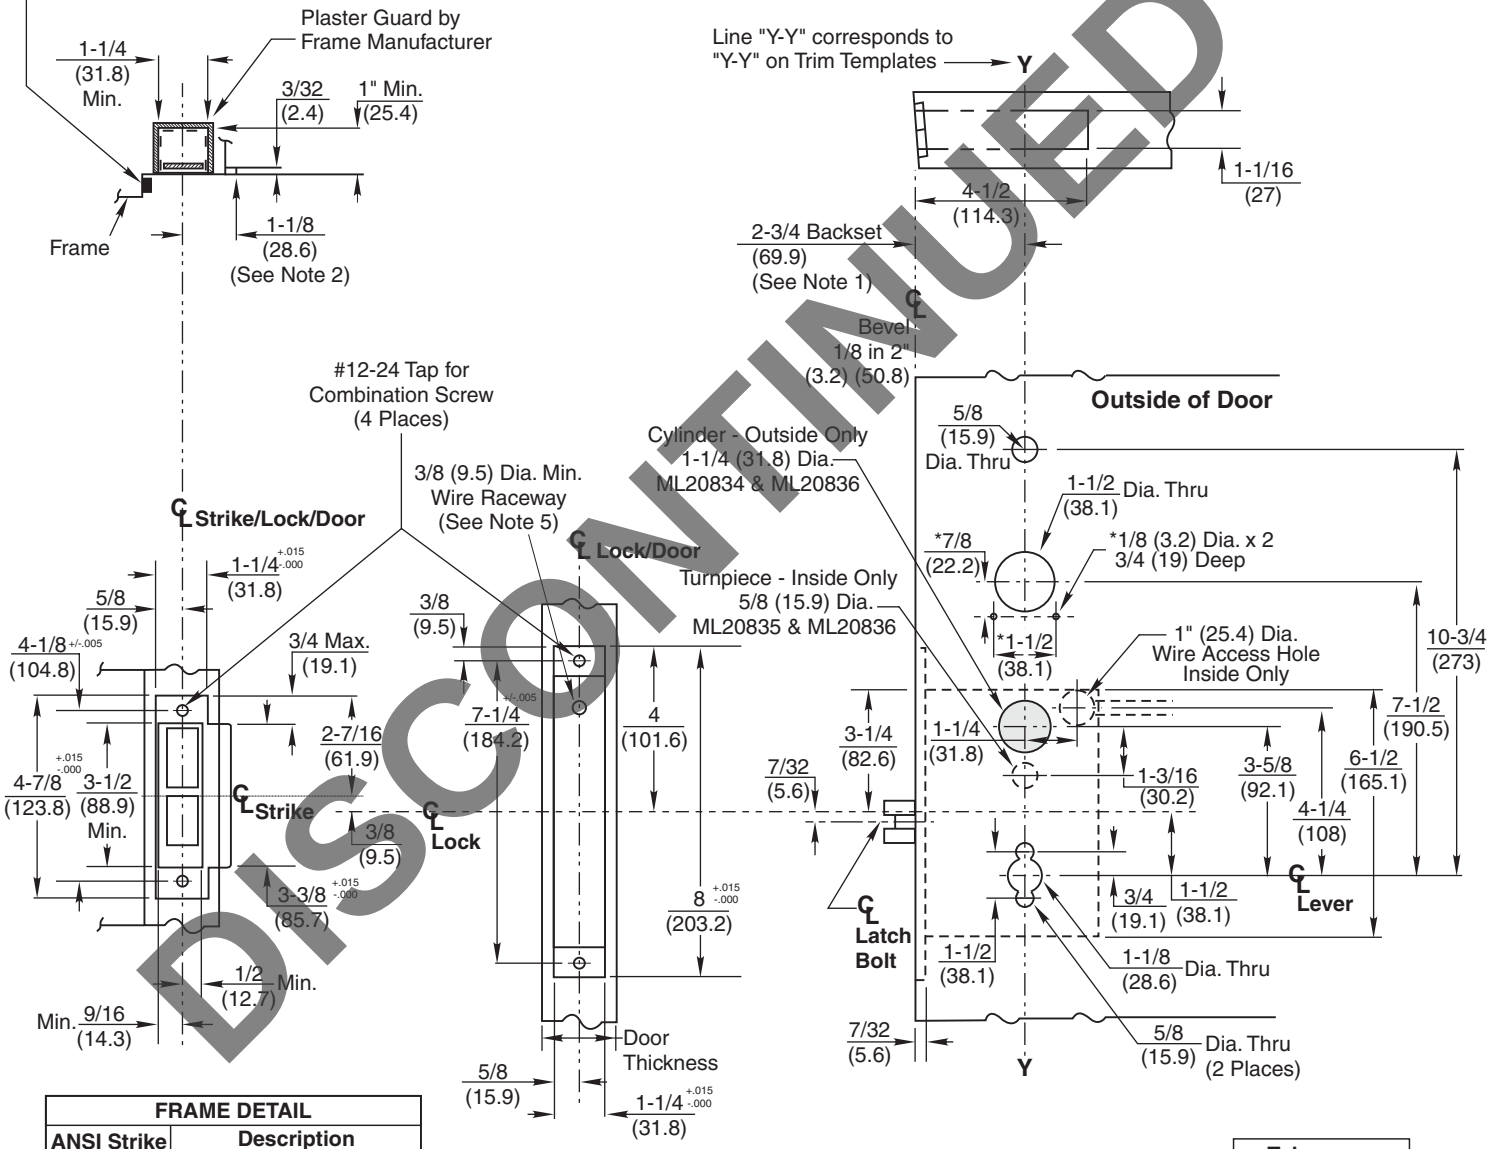

FRAME DETAIL	
ANSI Strike	**Description**
236L72	Latch & Dead Bolt Holes
236L73	Latch Bolt Hole Only
And Optional Box 120F76	

Tolerances	
Inches	(mm)
.005	(.127)
.015	(.381)

RESPONSIBILITY
DOOR AND FRAME MANUFACTURERS ARE RESPONSIBLE FOR PROVIDING ADEQUATE CONSTRUCTION OR REINFORCEMENTS FOR PROPER INSTALLATION OF HARDWARE SHOWN. ALL ARCHITECTURAL BUILDERS HARDWARE MUST BE INSTALLED ON PROPERLY REINFORCED DOORS AND FRAMES, REGARDLESS OF TYPE, MATERIAL, OR METHOD OF CONSTRUCTION.

Access 800 TCWI1 ML20800 Series Mortise Lock

①

Corbin Russwin®
ASSA ABLOY
www.corbinrusswin.com

SUPERSEDES T31178 | DO NOT SCALE DRAWING
TEMPLATE NUMBER T31178-1 | DATE 09-12

DISCONTINUED

Copyright© 2012, Corbin Russwin, Inc., an ASSA ABLOY Group company. All rights reserved.
Reproduction in whole or in part without the express written permission of Corbin Russwin, Inc. is prohibited.