EXIT DEVICE FUNCTION		CUT-OUT 1	CUT-OUT 2 INSIDE ONLY, 13/16 DEEP		
		THRU DOOR	DIM "A"	DIM "B"	DIM "C"
PE8710 & PE8740	PED5401 & PED5450	----------	----------	----------	----------
PE8706, PE8713, PE8715, PE8743, PE8746, PE8773 & PE8774 X ET	PED5449, PED5445, PED5410, PED5455, PED5459, PED54910, & PED54930	----------	2 5/8"	1 5/16"	2 1/8"
PE8728	PED5410T	----------	3 1/8"	1 3/8"	1 1/2"
PE8762 & PE8763	PED5459T & PED5455T	∅1 3/8"	3 1/8"	1 3/8"	1 1/2"

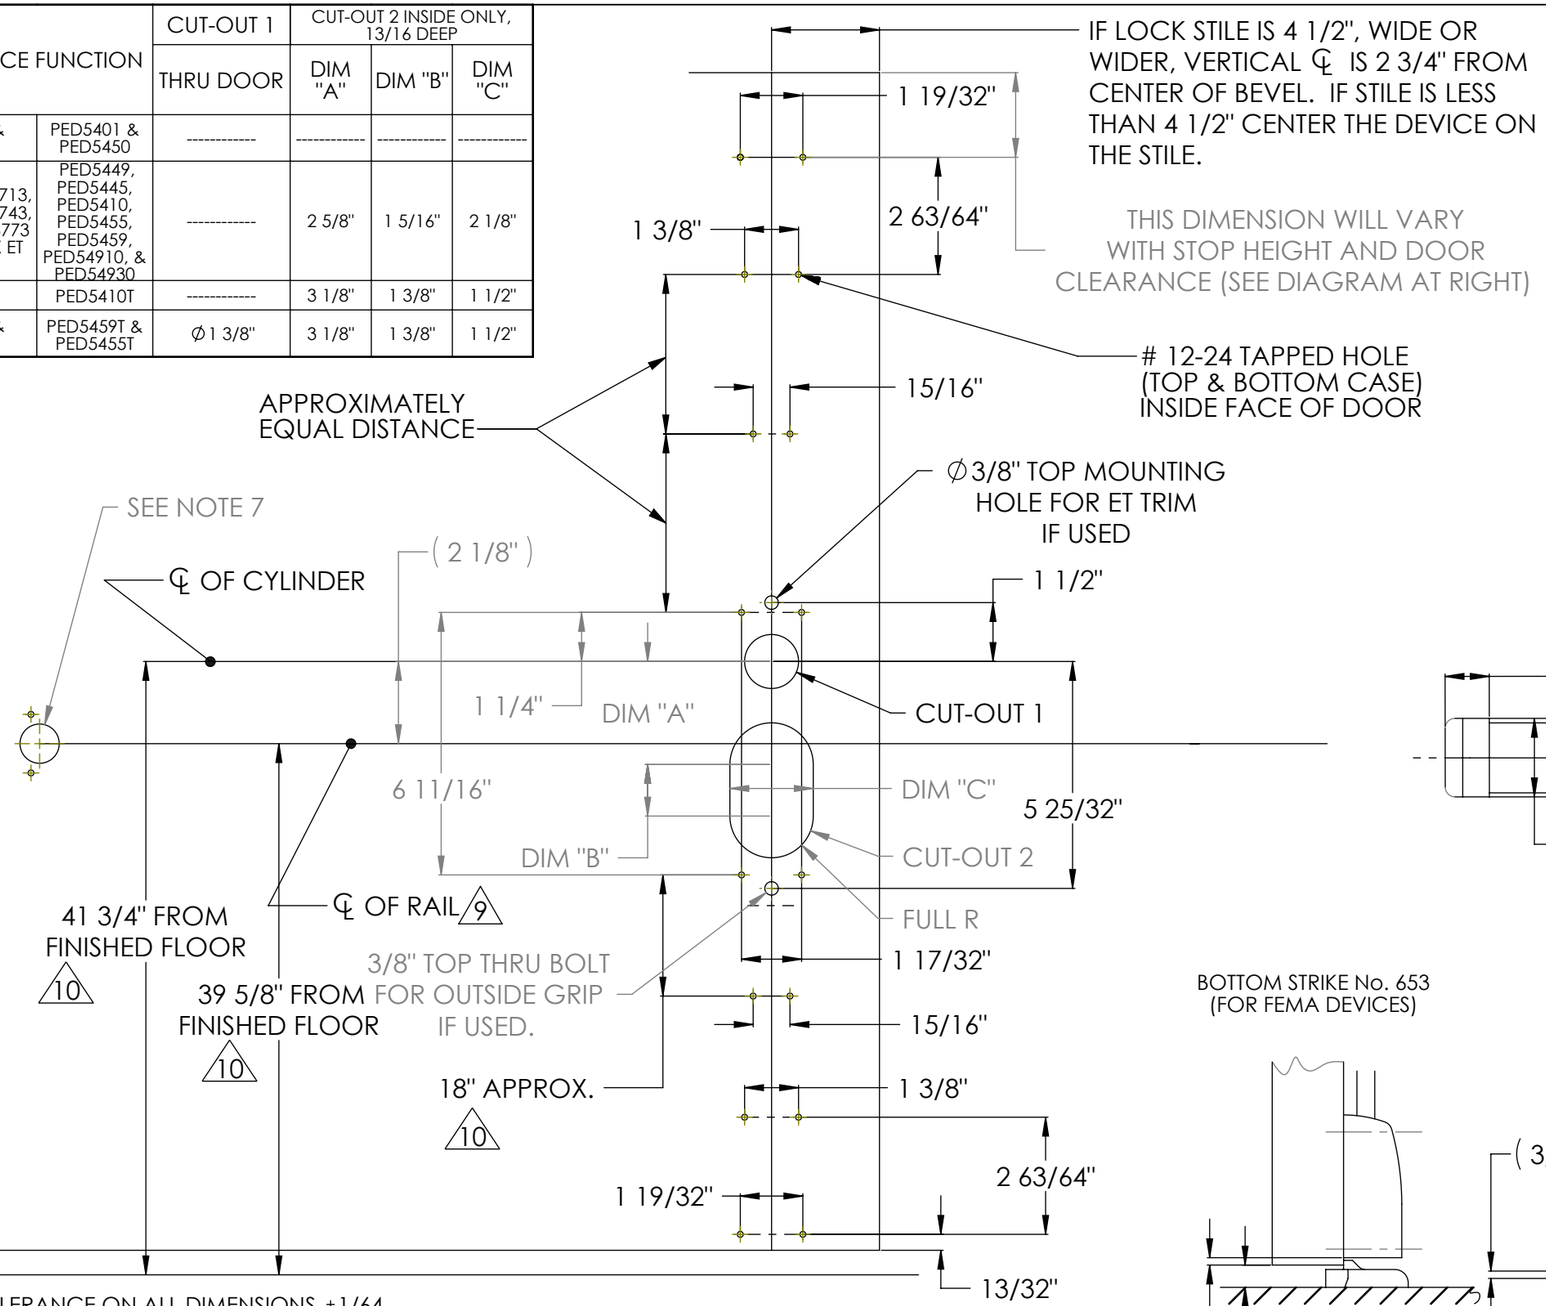

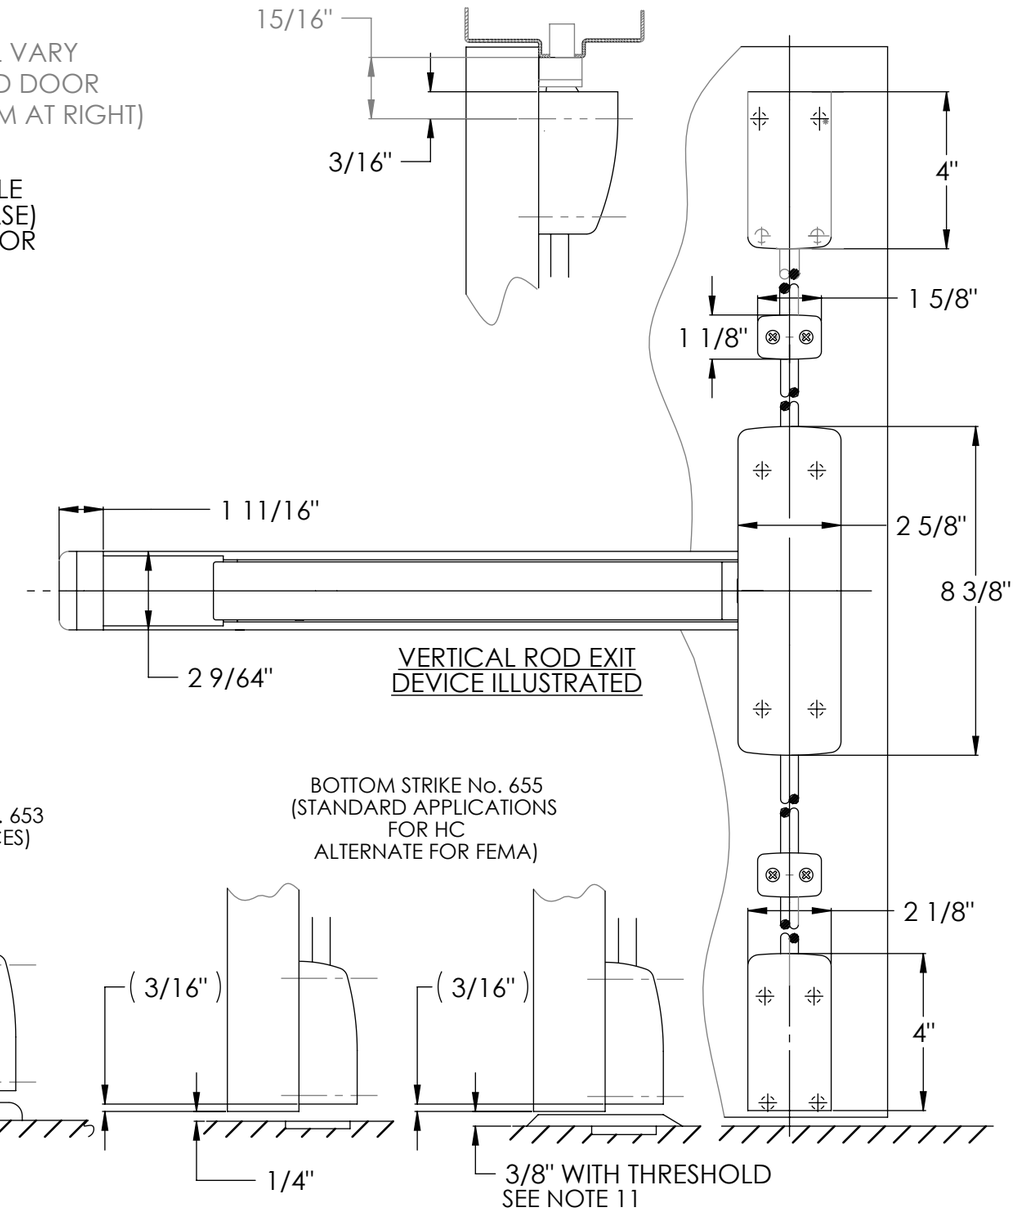

NOTES:

1. TOLERANCE ON ALL DIMENSIONS ±1/64.
2. WE RECOMMEND ALL TAPPED HOLES BE DRILLED AND TAPPED IN FIELD.
3. SEE STRIKE TEMPLATE No. MEDT26 FOR TOP AND BOTTOM STRIKES.
4. SEE MASTER SHEET No. MEDT23 FOR AREAS REQUIRING REINFORCEMENT.
5. SURFACE OF DOOR WHERE EXIT DEVICE IS TO BE APPLIED MUST BE FLUSH.
6. FOR GLASS BEADED DOORS, IF GLASS BEAD CAN NOT BE REMOVED, USE SHIM KIT P587/875F48.
7. SEE TEMPLATES No. MEDT17 FOR ELECTROLYNX DETAILS WHEN NEEDED.
8. FOR ET TRIM SEE TEMPLATE MEDT19.
9. FOR FM- APPLICATIONS, REINFORCE THE INSIDE DOOR FACE UNDERNEATH THE RAIL FOR ANCHORING SCREWS.
10. FOR ELEMENTARY SCHOOL/LOCAL ACCESSIBLITLITY STANDARDS, REFER TO MASTER SHEET No. MEDT23.
11. 1/4" FLOOR CLEARANCE RECOMMENDED. IF USED WITH THRESHOLD, CLEARANCE CAN BE UP TO 3/8." STRIKE MUST BE MOUNTED TO FINISHED FLOOR.

ASSA ABLOY
Opening Solutions
Experience a safer and more open world
1-800-458-1911 • www.assaabloyusa.com

DOOR MANUFACTURERS TEMPLATE:
HC & FEMA SVR EXIT DEVICES,
STD. & FIRE-RATED

RELEASE DATE
APRIL 9, 2024

TEMPLATE NO.
MEDT14_3