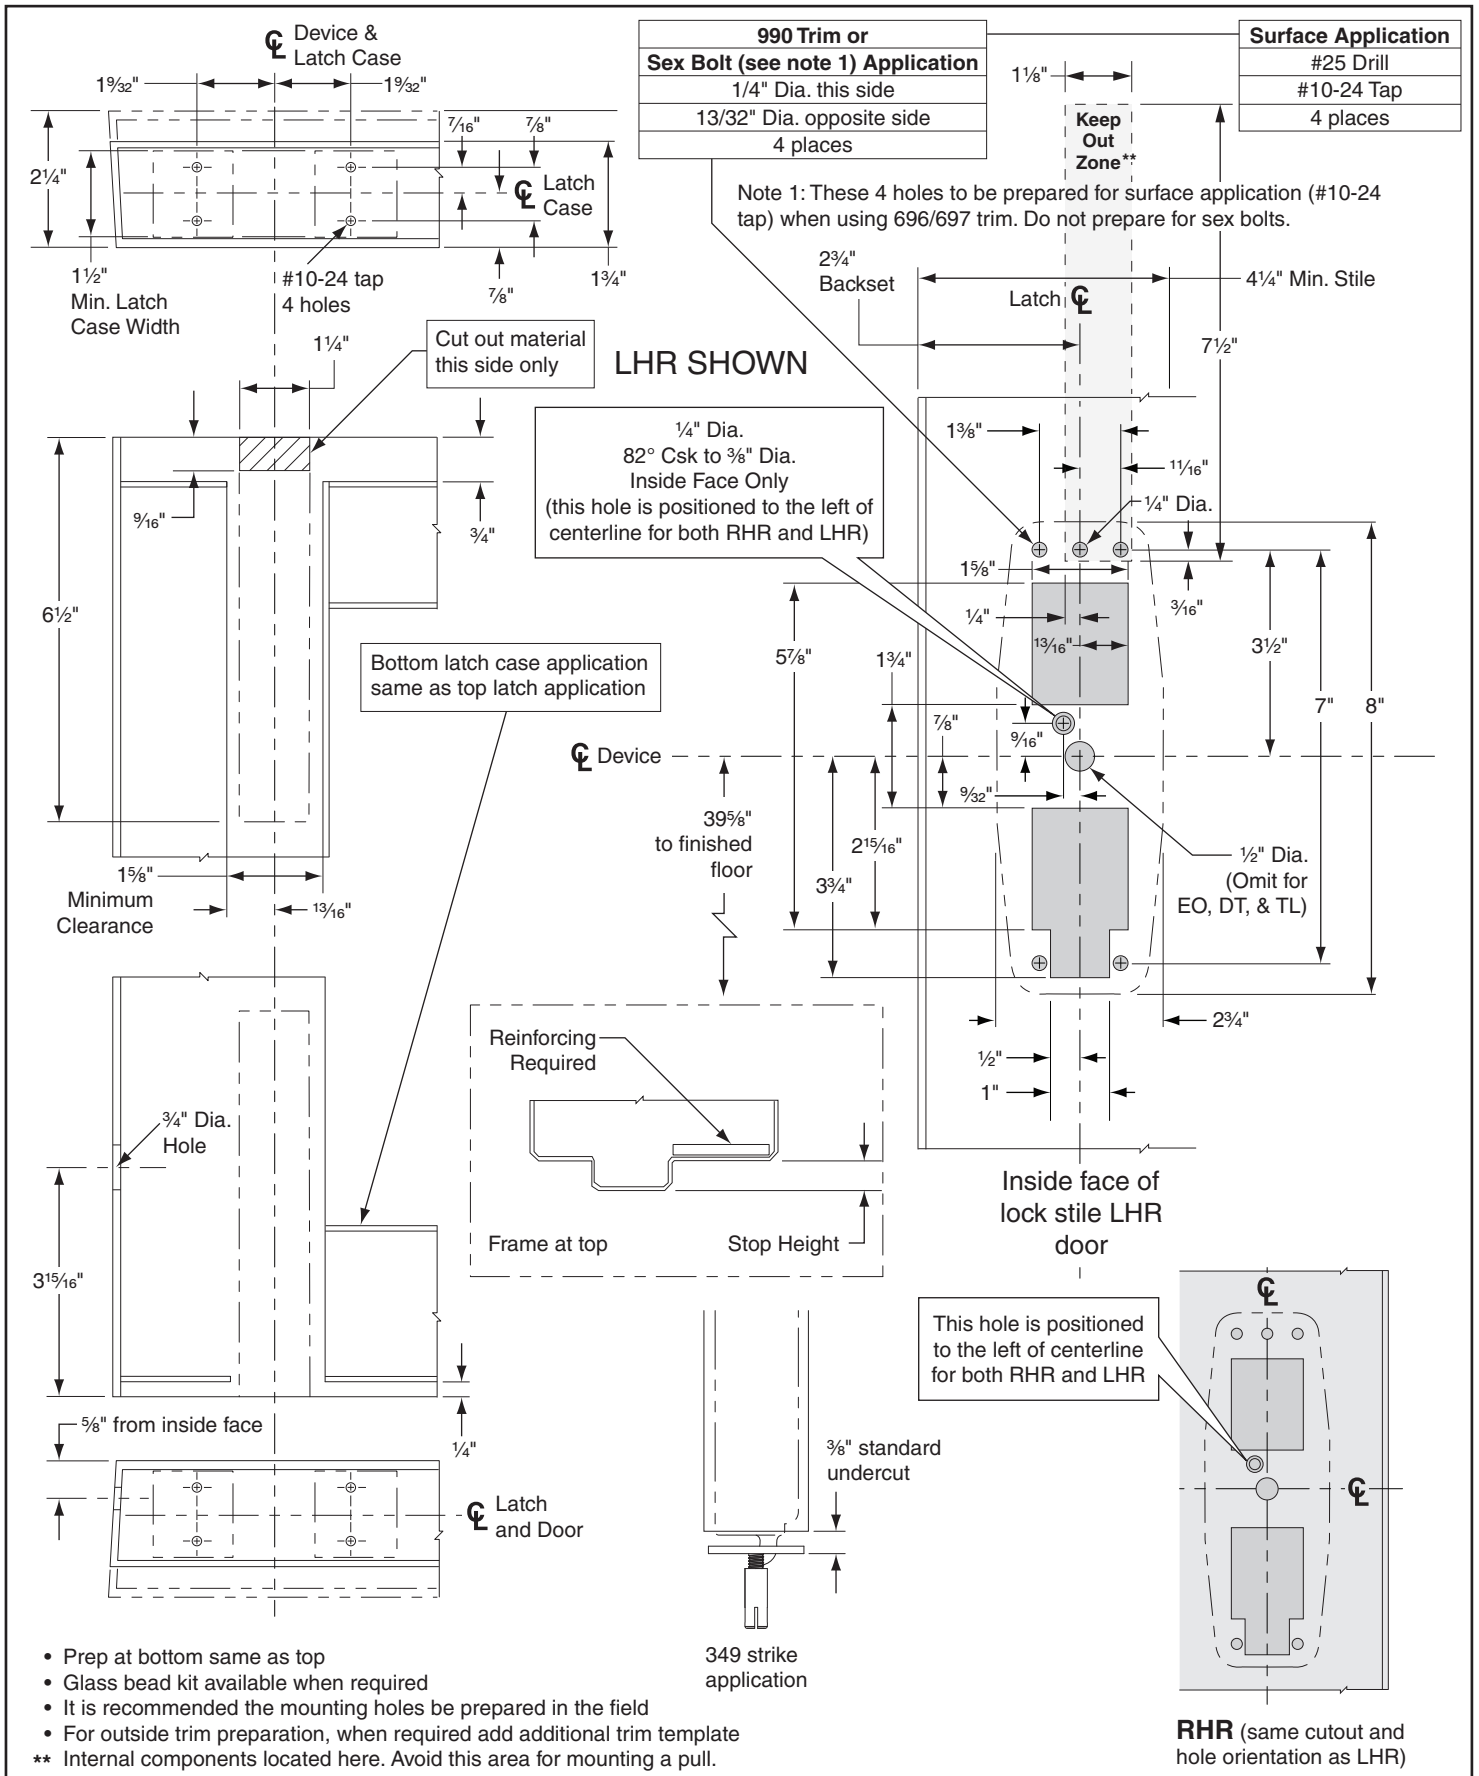

- Prep at bottom same as top
- Glass bead kit available when required
- It is recommended the mounting holes be prepared in the field
- For outside trim preparation, when required add additional trim template

** Internal components located here. Avoid this area for mounting a pull.

98/9949-F HOLLOW METAL DOOR FIRE APPLICATION
98/9949 HOLLOW METAL DOOR PANIC APPLICATION
CONCEALED VERTICAL DEVICE

VON DUPRIN®

NOTE: SEE MASTER SHEET NO. 10001 FOR SUGGESTED REINFORCING

TEMPLATE NUMBER: 23964406_e

DATE: 8-29-19